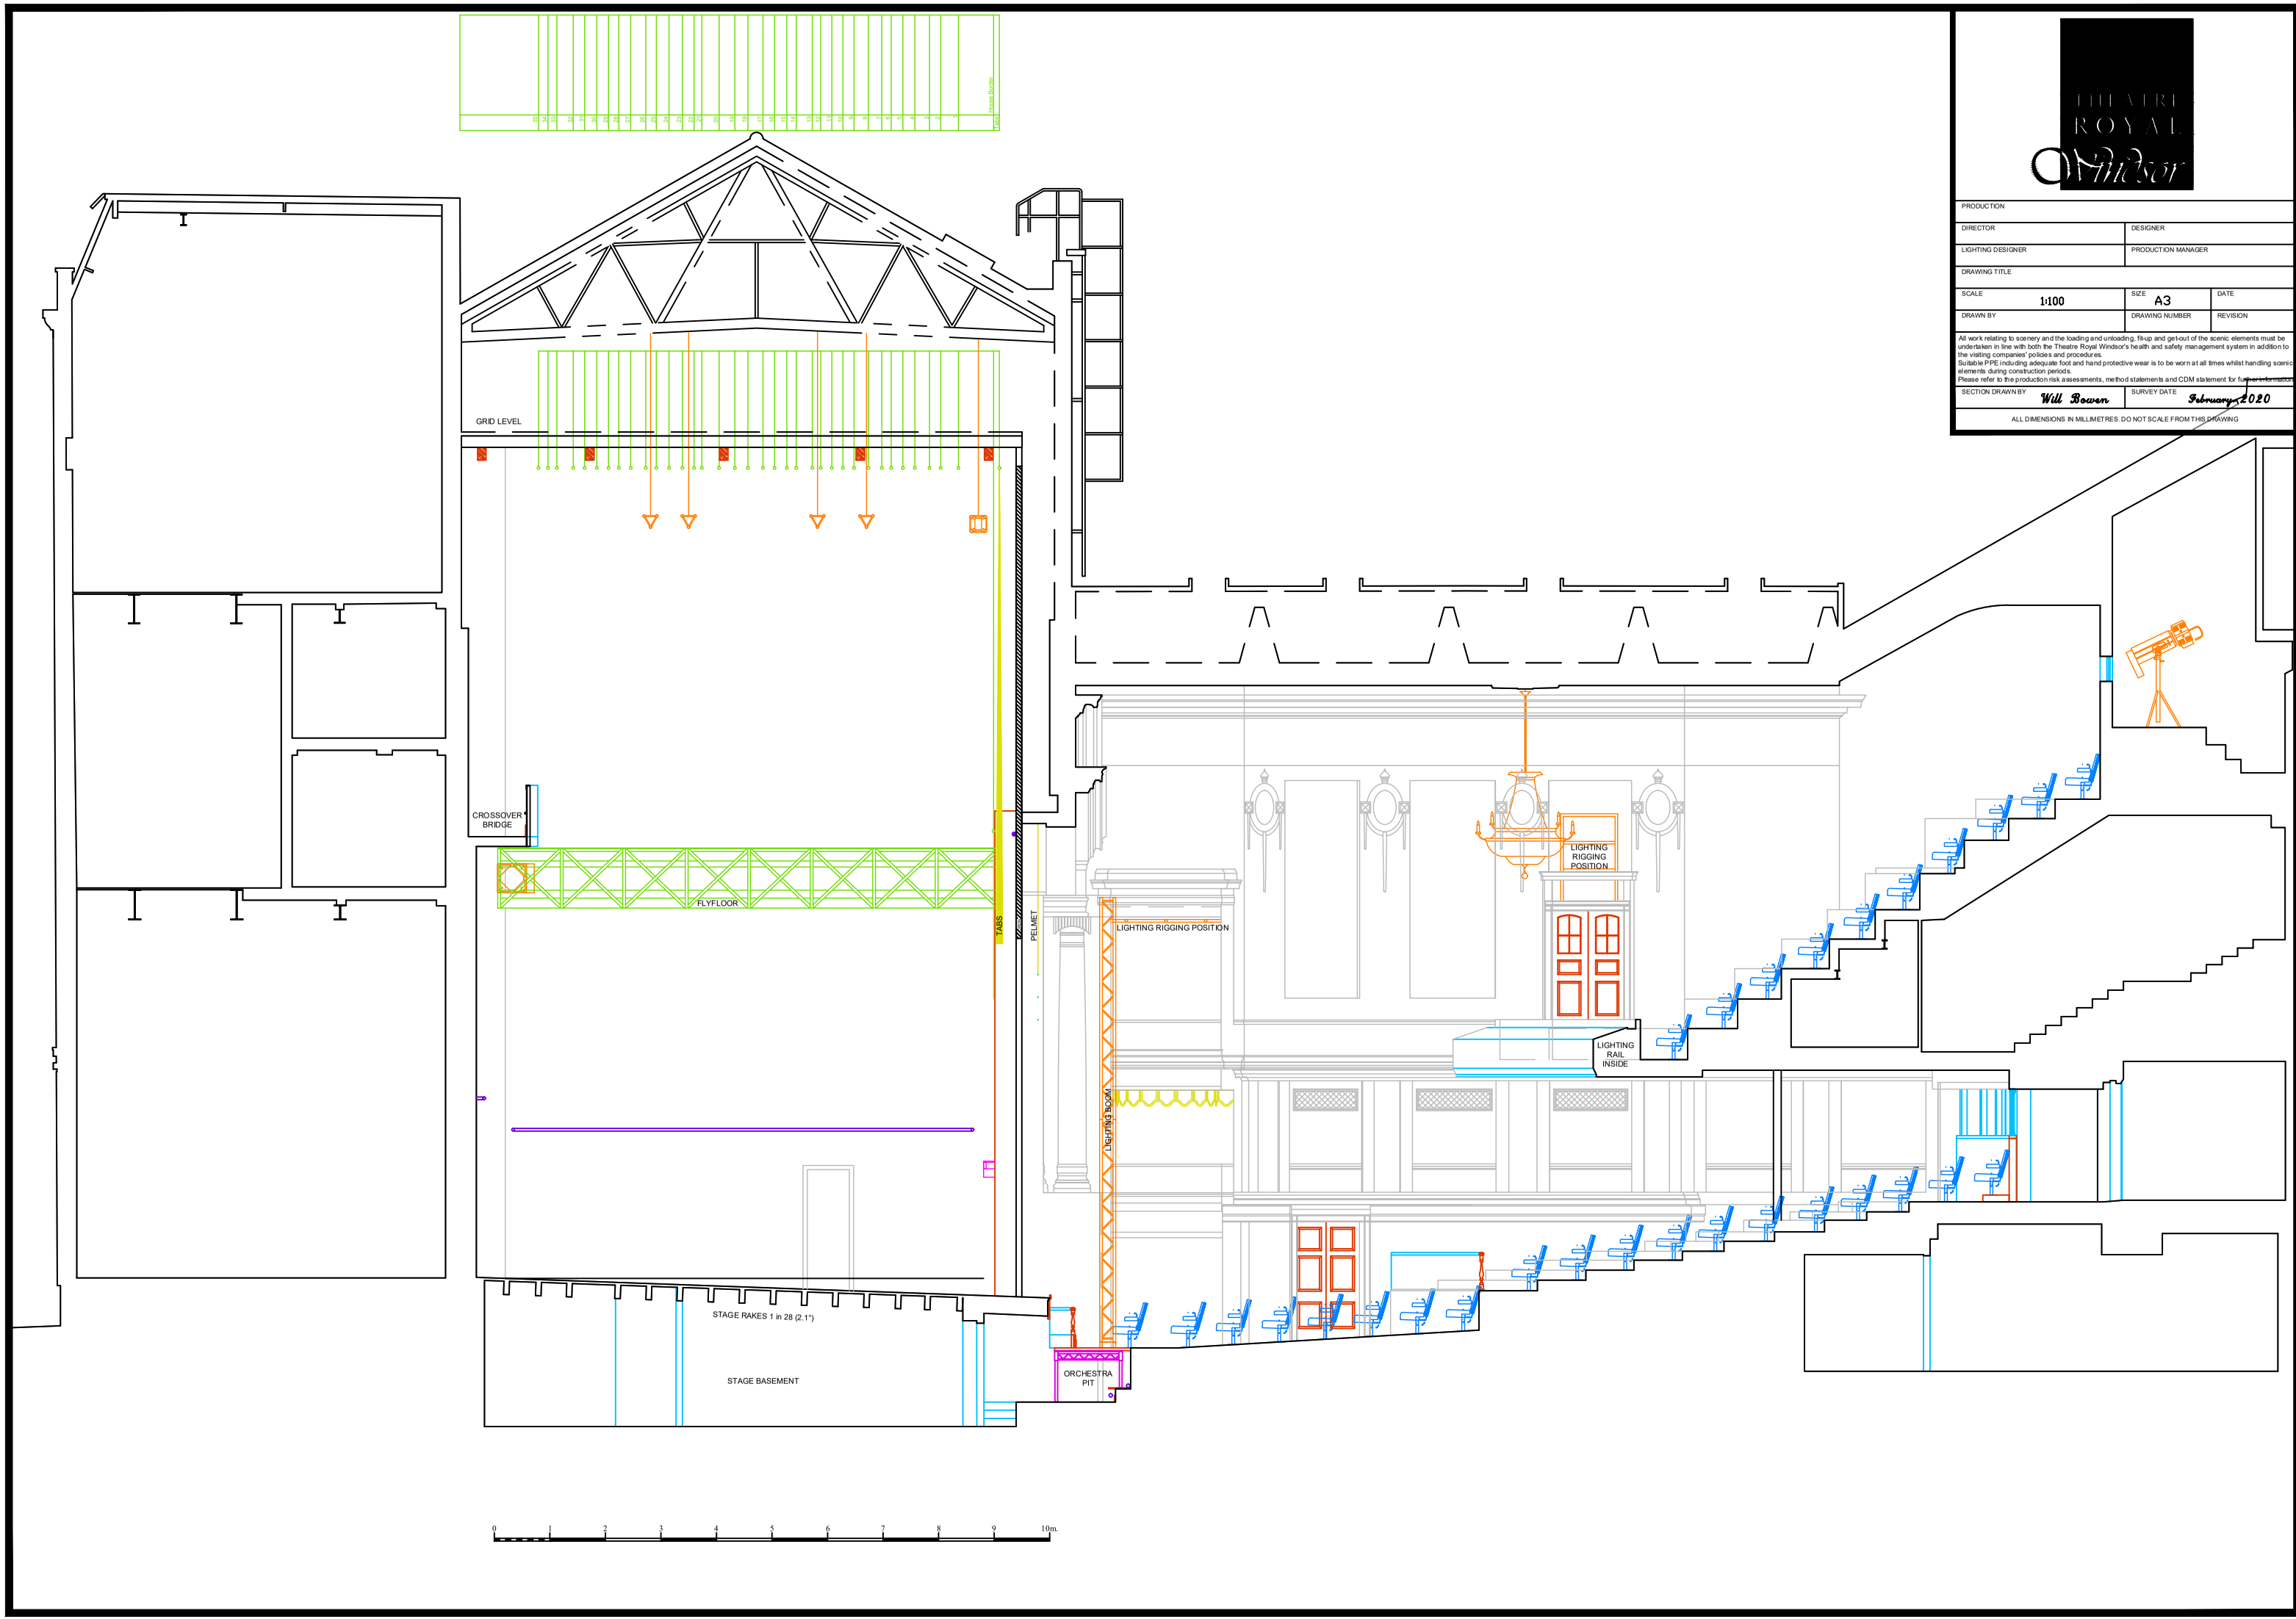

THEATRE ROYAL Windsor

PRODUCTION	
DIRECTOR	DESIGNER
LIGHTING DESIGNER	PRODUCTION MANAGER
DRAWING TITLE	
SCALE 1:100	SIZE A3 / DATE
DRAWN BY	DRAWING NUMBER / REVISION

All work relating to scenery and the loading and unloading, fit-up and get-out of the scenic elements must be undertaken in line with both the Theatre Royal Windsor's health and safety management system in addition to the visiting companies' policies and procedures.
Suitable PPE including adequate foot and hand protective wear is to be worn at all times whilst handling scenic elements during construction periods.
Please refer to the production risk assessments, method statements and CDM statement for further information.

SECTION DRAWN BY Will Bowen	SURVEY DATE February 2020

ALL DIMENSIONS IN MILLIMETRES. DO NOT SCALE FROM THIS DRAWING